Rev	Date	By	Description
P01	30/07/24	JV	Preliminary Issue
P02	07/08/24	JV	Raking amended to suit slab joint layout
C01	05/12/24	KK	Updated for Last Construction issue.

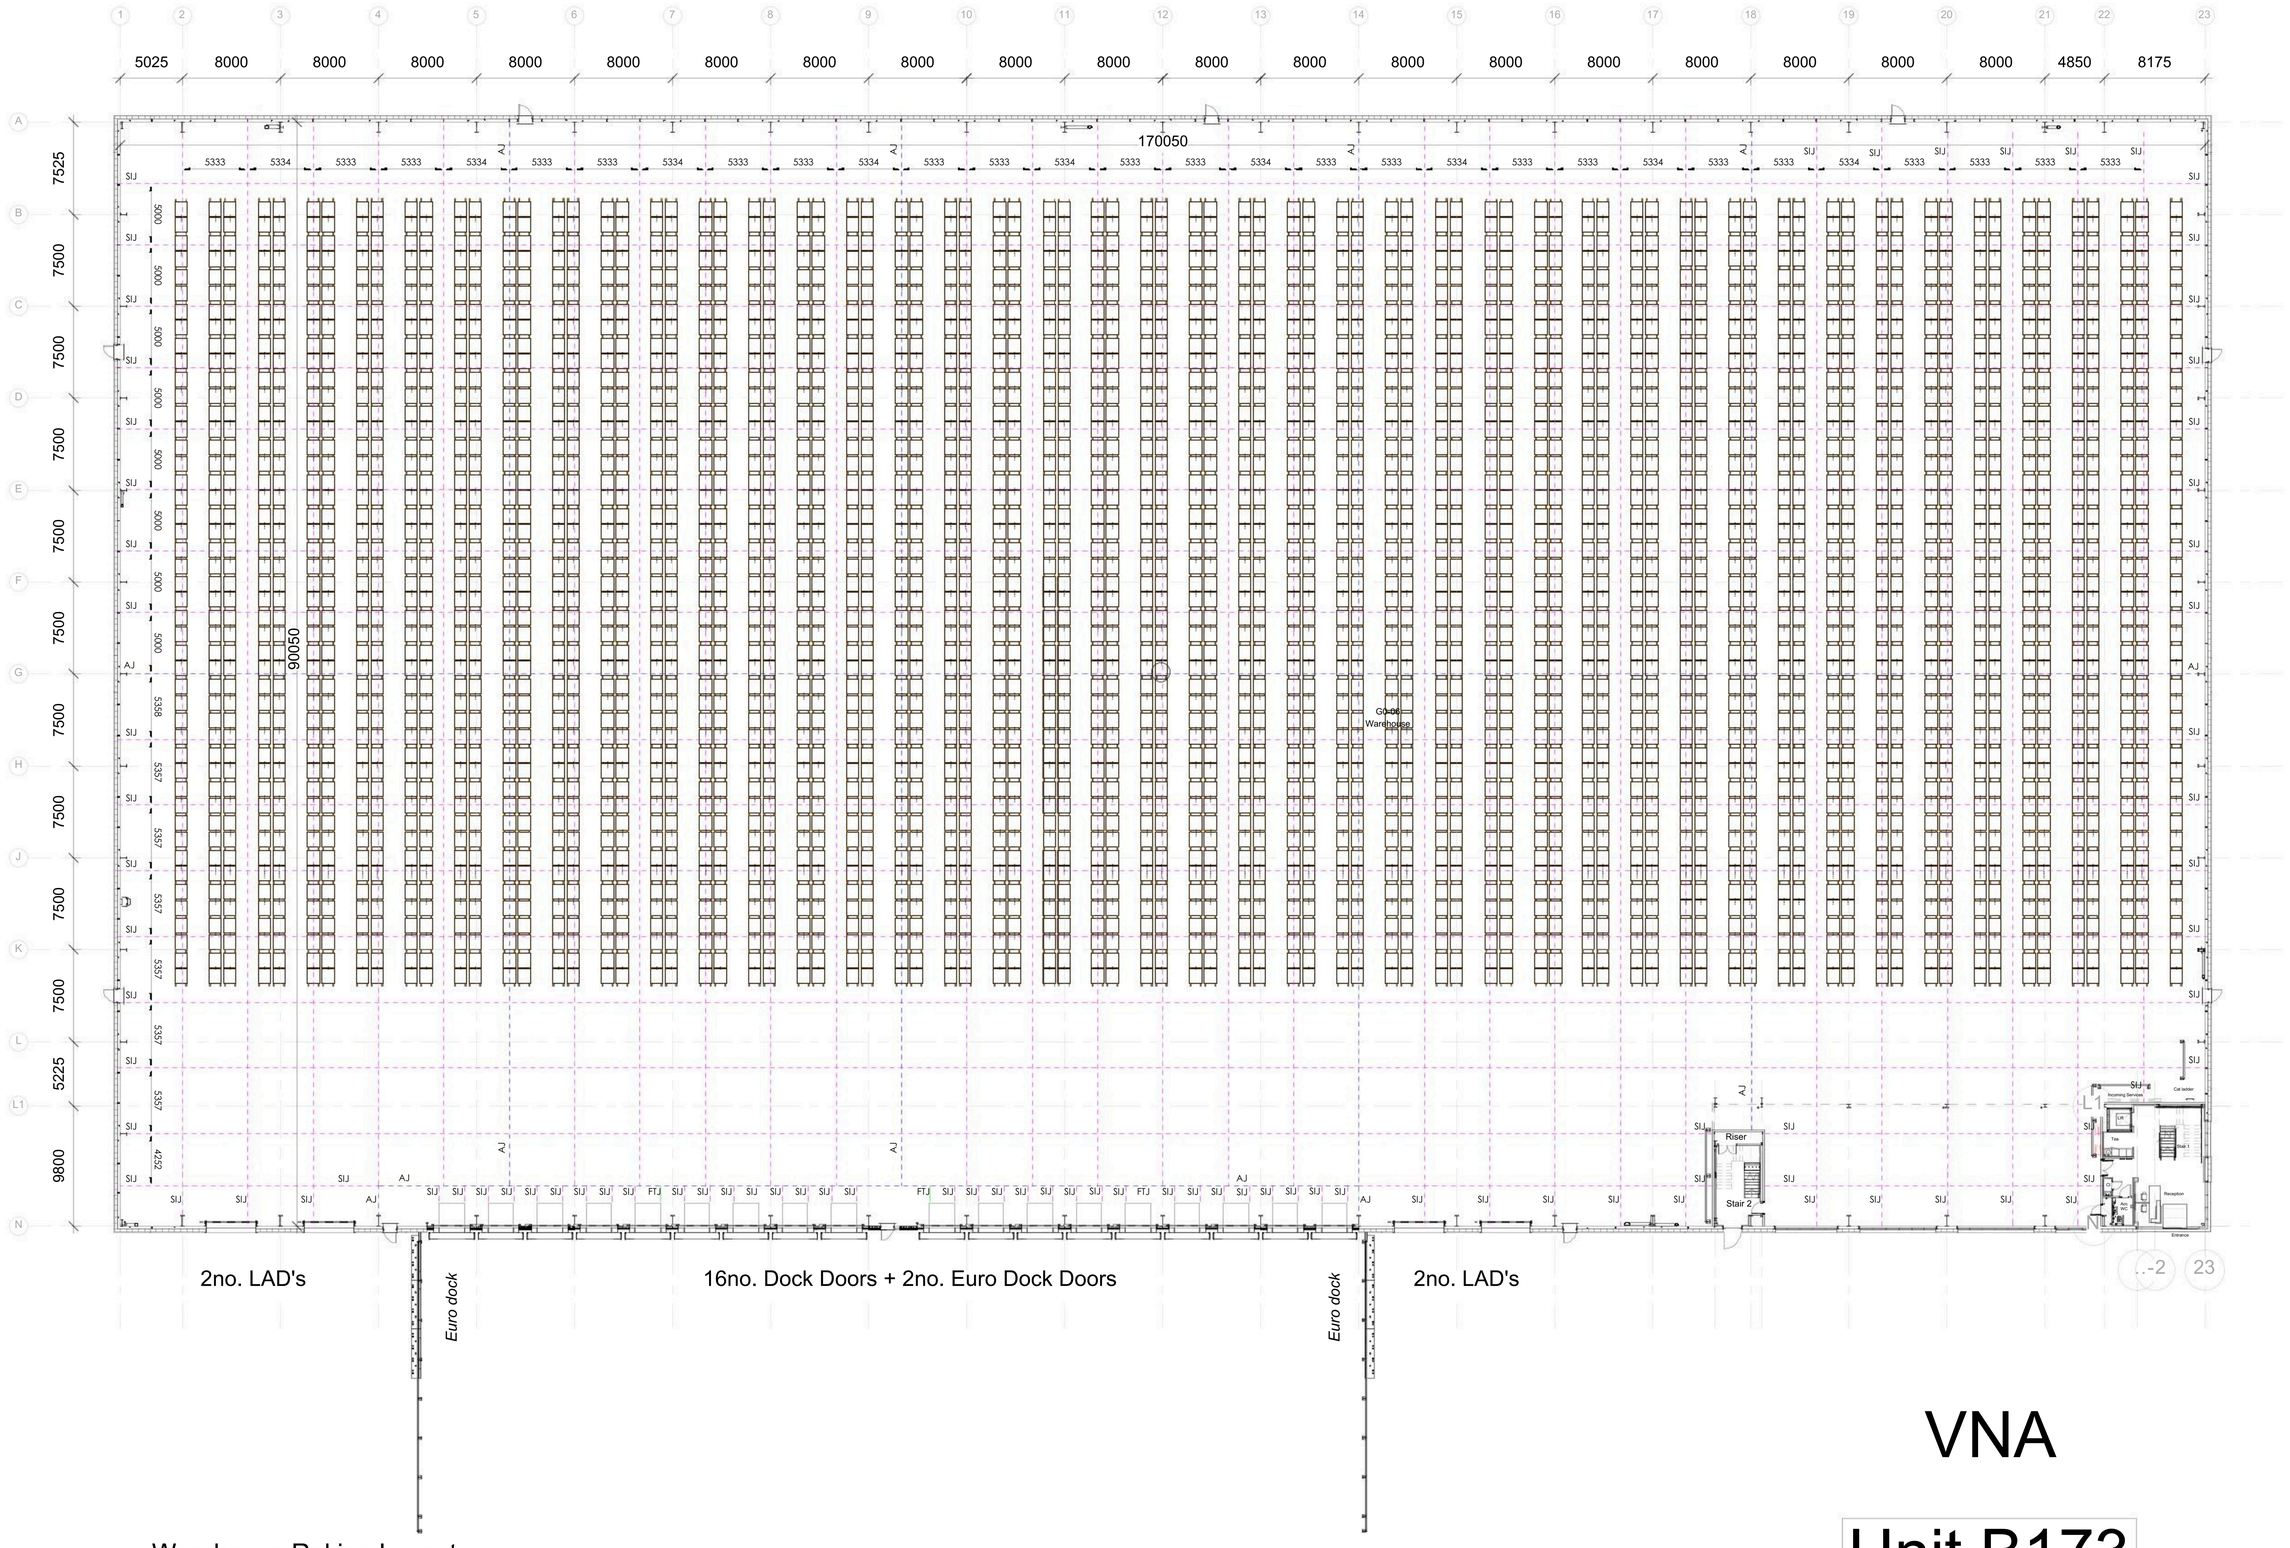
1 2 3 4 5 6 7 8 9 10 11 12 13 14 15 16 17 18 19 20 21 22 23
5025 8000 8000 8000 8000 8000 8000 8000 8000 8000 8000 8000 8000 8000 8000 8000 8000 8000 8000 8000 8000 4850 8175
A B C D E F G H J K L L1 N
7525 7500 7500 7500 7500 7500 7500 5225 9800
170050
90050
5333 5334 5333 5333 5334 5333 5333 5334 5333

Rev	Date	By	Description
P01	11/2/25	MC	Preliminary issue

1 Warehouse Raking Layout-Wide Aisle
1 : 250

WIDE AISLE

Unit B173

Red Line Boundary based on O/S Data and **NOT** confirmed as the Legal Boundary

This drawing, the works and concepts depicted are copyright of Stephen George + Partners LLP and may not be reproduced or made use of, either directly or indirectly without express written consent. All heights, levels, sizes and dimensions to be checked on site before any work is put to hand.
Information shown on this drawing that is produced by others has not been verified by Stephen George + Partners LLP and no liability is accepted for its accuracy.
This document is prepared for the sole use of the documented recipient and Stephen George + Partners LLP accepts no liabilityfor use of this document by parties other than the party for whom it was prepared or for purposes other than those for which it was prepared.